TYPICAL PTZ CAMERA INSTALLATION DETAIL

ITEM	QTY	PART NO.	DESCRIPTION
1	1	######	PTZ CAMERA (SEE SPECIFICATIONS)
2	1	######	CAMERA POLE MOUNT KIT
3	2	######	PLASTIC GROMMET
4	1	######	RG-6 COAX CABLE, 200' (IF REQ'D)
5	4	######	COAX END CONNECTORS (IF REQ'D)
6	1	######	SHIELDED OUTDOOR RATED 18/2 CABLE, 200' (IF REQ'D)
7	1	######	16/2 CABLE, 250' (IF REQ'D)
8	1	######	SHILEDED OUTDOOR-RATED CAT5 CABLE, 250'
9	4	######	SHIELDED RJ-45 END CONNECTORS
10	2	######	LIGHTNING ARRESTOR
11	1	######	GREEN #12 STRANDED GROUND WIRE, 4'
12	1	######	ENCODER (IF REQ'D)
13	1	######	STANDARD CAT5 CABLE, 6'BLACK

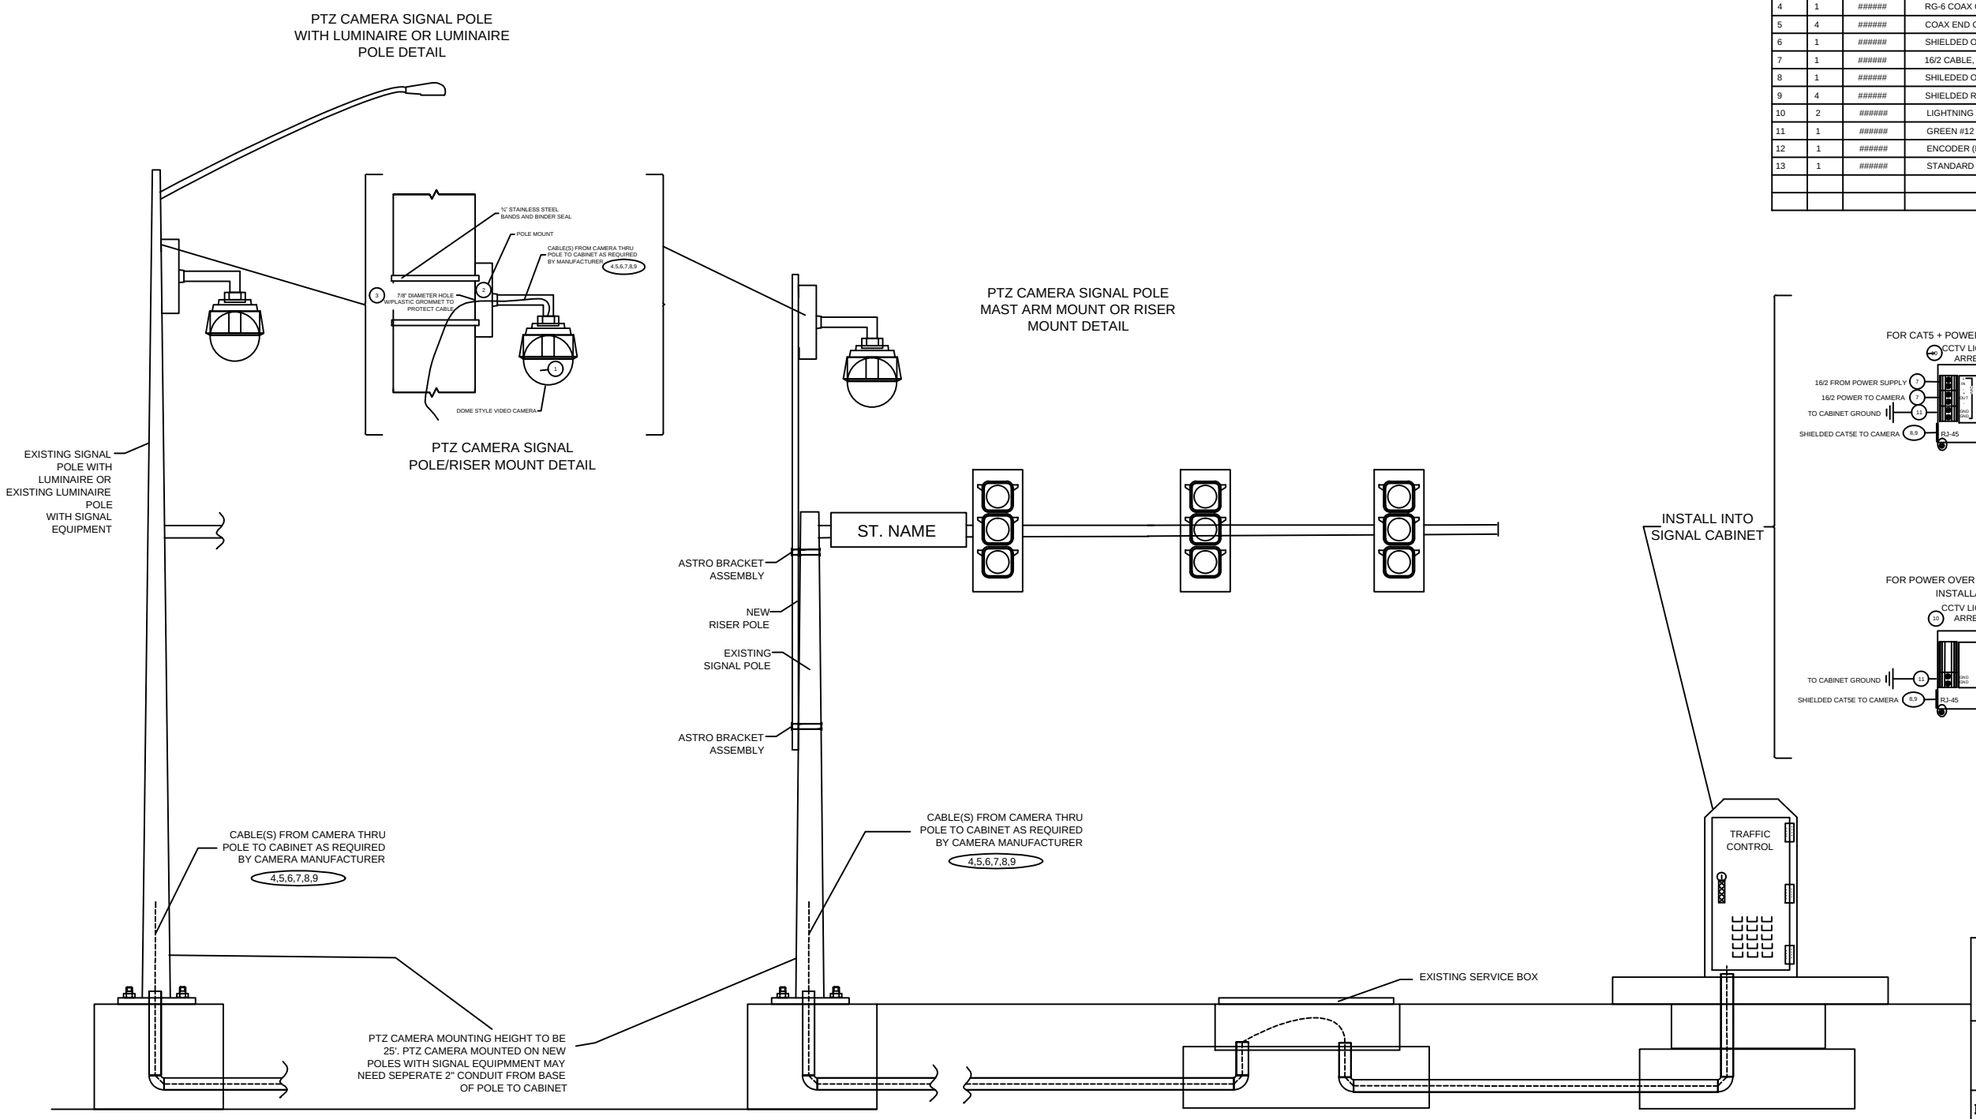

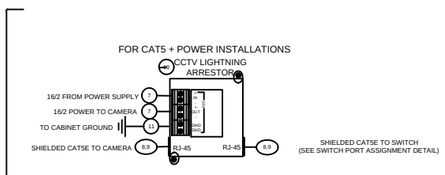

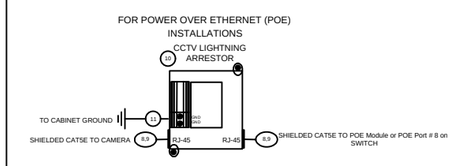

KANSAS CITY, MISSOURI
PUBLIC WORKS DEPARTMENT
TRANSPORTATION PLANNING AND DESIGN SECTION

PTZ INSTALLATION DETAIL

FEDERAL PROJECT NO. _____

PROJECT NO. _____

DRWN BY D.BUCHANAN	DATE 06/01/12	SCALE NTS
	DSGN BY S. AKULA	CHKD BY S. AKULA
Sheet ____ of ____	TCD-0-7	