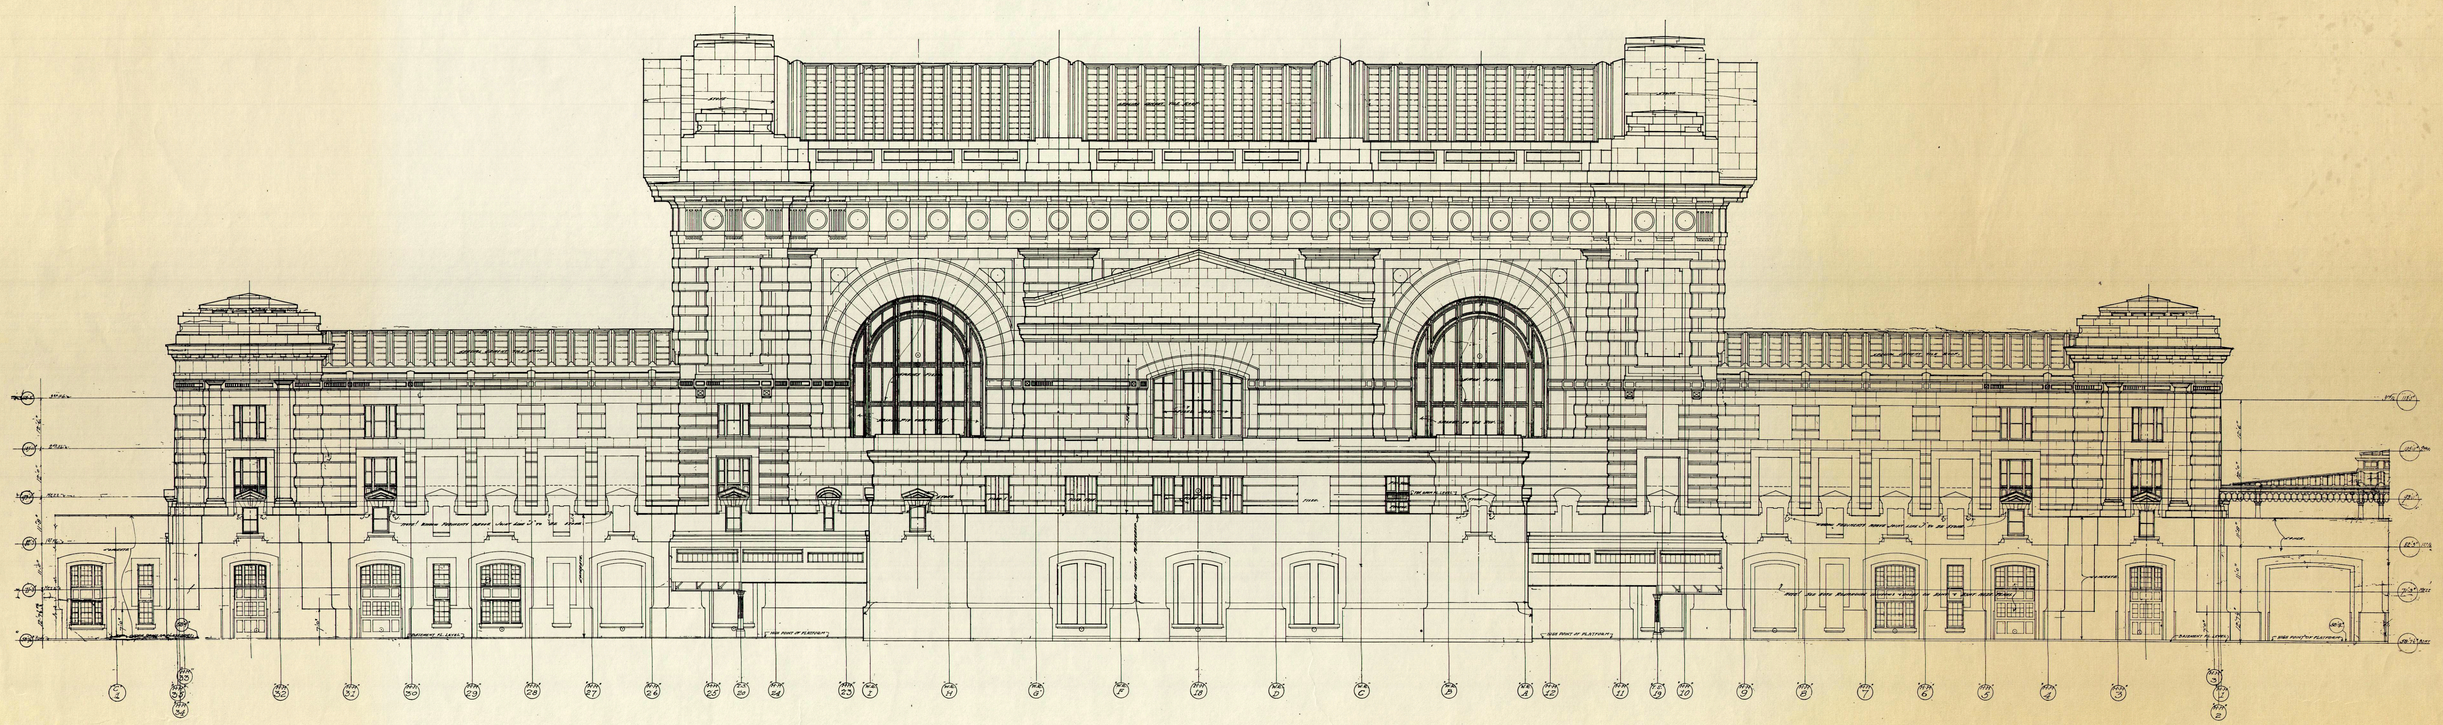

SCALE 1/8 IN = 1 FT.

NORTH ELEVATION

UNION PASSENGER STATION
KANSAS CITY MO
JARVIS HUNT ARCHITECT CHICAGO

DEC 1913

11