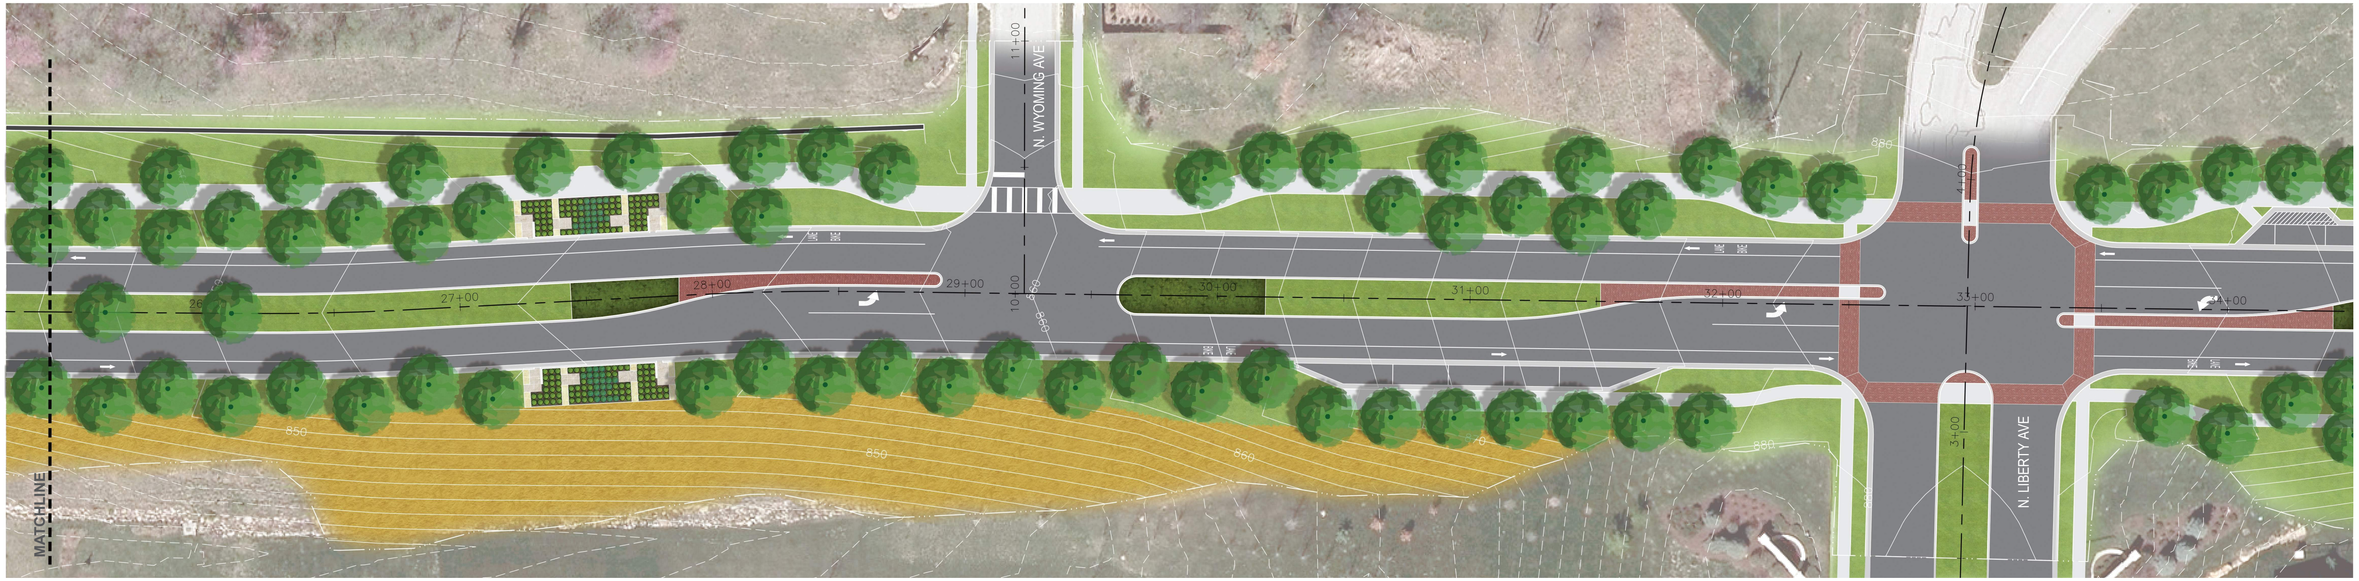

LUTJEN

vireo

SCALE: 1"=30'

0' 15' 30' 60'

TYPICAL STREETSCAPE

ENGLEWOOD BOULEVARD ::Kansas City, Clay County, Missouri

DATE 07-21-2015

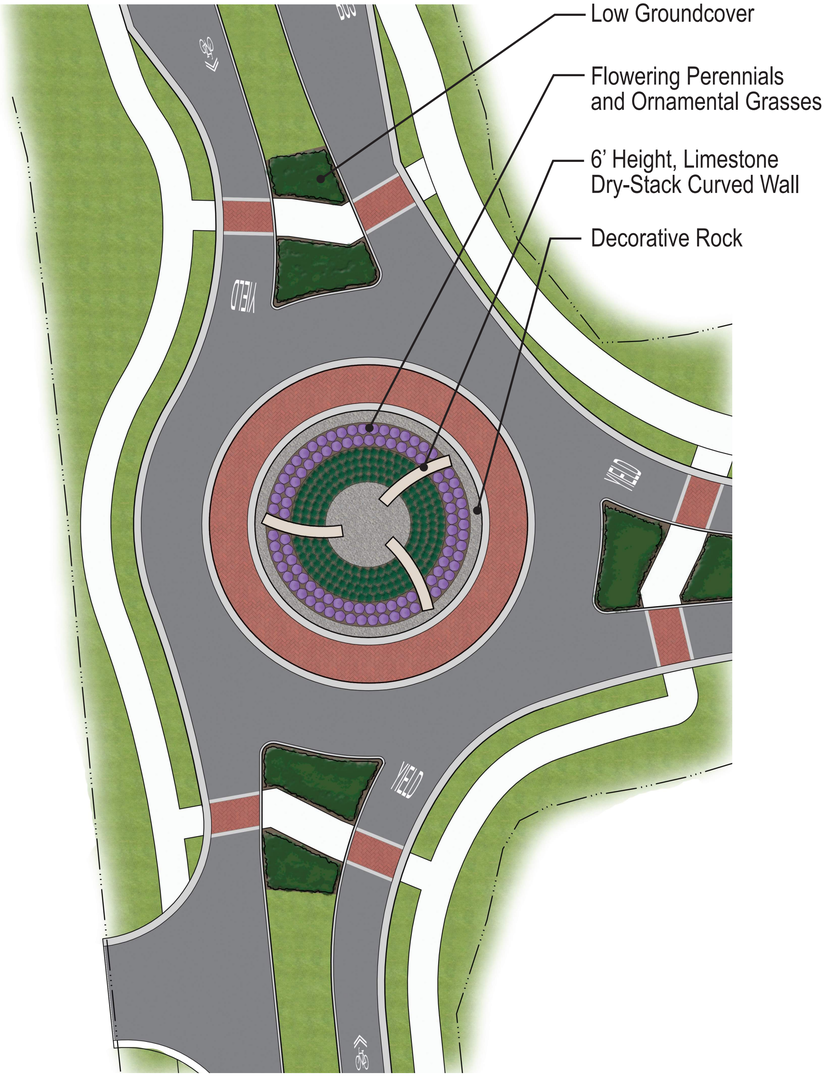

LUTJEN

vireo

SCALE: 1"=20'

0' 10' 20' 40'

ROUNDABOUT LANDSCAPE CONCEPT

ENGLEWOOD BOULEVARD ::Kansas City, Clay County, Missouri

DATE 07-21-2015

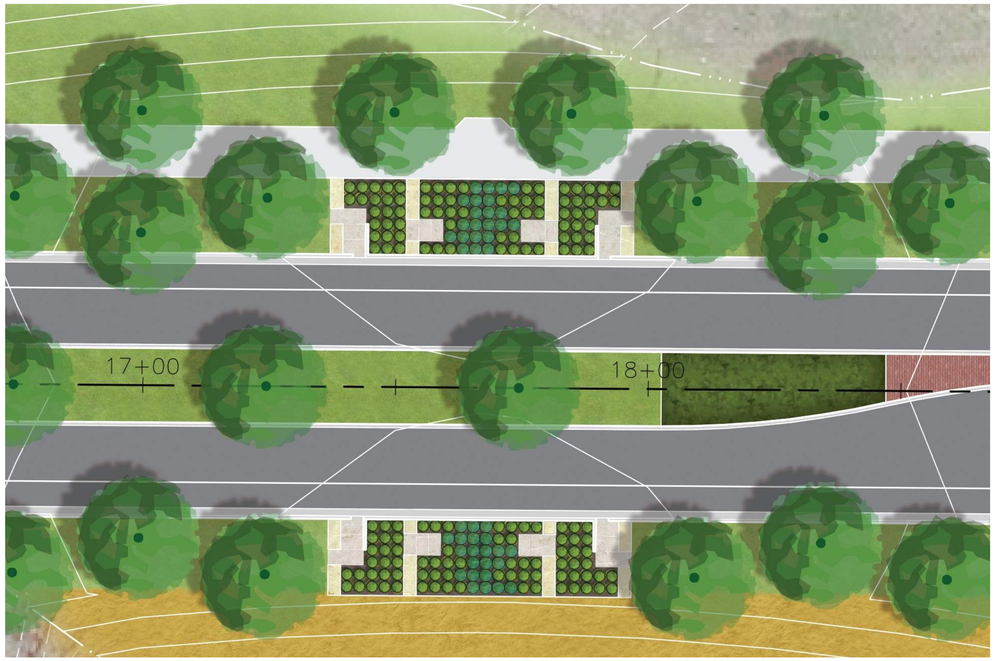

LUTJEN

vireo

SCALE: 1"=20'

0' 10' 20' 40'

REFERENCE IMAGES

ENGLEWOOD BOULEVARD ::Kansas City, Clay County, Missouri

DATE 07-21-2015